

**Work Order ID 140575****\*140575\***

Page 1

Thursday, January 07, 2016 2:20:15 PM

Item ID: D4034-041

Accept

**\*N900040100\***Setup Start **\*NS1\***

Revision ID:

Stop **\*NS2\***

Item Name: Aft Upper Rib Assembly

Start Date: 1/18/2016 Start Qty: 6.00


Required Date: 1/18/2016 Req'd Qty: 6.00

Cust Item ID:

Customer:

Reference:

Approvals:

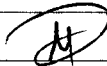Process Plan: 

Date: 16-1-7

Tooling:

Date:

Run Start **\*NR1\***

QC:

Date:

SPC (Y/N):

Date:

Stop **\*NR2\***

| Sequence ID/<br>Work Center ID | Operation<br>Description | Set Up/<br>Run Hours | Tool ID | Tool # | Plan<br>Code | Accept<br>Qty | Reject<br>Qty | Reject<br>Number | Insp.<br>Stamp |
|--------------------------------|--------------------------|----------------------|---------|--------|--------------|---------------|---------------|------------------|----------------|
|--------------------------------|--------------------------|----------------------|---------|--------|--------------|---------------|---------------|------------------|----------------|

Draw Nbr

Revision Nbr

D4034

C

100

Weld per dwg A/R S.S. rod Batch: B133750 0.00**\*100\***

Large Fab

Memo

0.07

Large Fab

1- Assemble ribs to hoop and weld as per dwg DT9564

2- Weld bushing in rib and grind weld flush as per dwg

3x CC 16-2-1

110

QC9- Inspect visual per QSI004- Fusion Welds

0.00

**\*110\***

QC

Memo

0.00

Quality Control

3x DAS  
43  
9-89 FEB 02 2016

120

QC5- Inspect part completeness to step on W/O

0.00

**\*120\***

QC

Memo

0.00

Quality Control

3x DAS  
43  
9-89 FEB 02 2016

DQA: \_\_\_\_\_ Date: \_\_\_\_\_



## WORK ORDER NON-CONFORMANCE / UPDATE

QA Closed: \_\_\_\_\_ Date: \_\_\_\_\_

Work Order update only ☐

|   |   |   |  |                                                 |  |
|---|---|---|--|-------------------------------------------------|--|
| Work Order: _____<br><br>Part No. _____<br><br>NCR No. _____   | <b>DISPOSITION</b><br><br>Rework <input type="checkbox"/><br>Scrap <input type="checkbox"/><br>Use-as-is <input type="checkbox"/><br>Suspected Unapproved <input type="checkbox"/> | <b>AGAINST DEPARTMENT/PROCESS</b><br><br><div style="display: flex; justify-content: space-between;"> <div>           Skid-tube <input type="checkbox"/><br/>           Machining <input type="checkbox"/><br/>           Thermoforming <input type="checkbox"/><br/>           Large Fab <input type="checkbox"/> </div> <div>           Cross tube <input type="checkbox"/><br/>           Small Fab <input type="checkbox"/><br/>           Finishing <input type="checkbox"/><br/>           Composite <input type="checkbox"/> </div> <div>           Water Jet <input type="checkbox"/><br/>           Prod. Eng. Coord. <input type="checkbox"/><br/>           Rec/Store/Packaging <input type="checkbox"/><br/>           Supplier <input type="checkbox"/> </div> <div>           Engineering <input type="checkbox"/><br/>           Quality <input type="checkbox"/><br/>           Other <input type="checkbox"/> </div> </div>   |  |                                                 |  |
| Date :   | Step #:   | QTY Effective :   |  | MRB (QS1042) Approval                           |  |
| Description Work Order Deviation   |   | Disposition   |  |                                                 |  |
|   |   |   |  | Completed By                                    |  |
|   |   |   |  | Lead hand / Supervisor<br>Approval Verification |  |
|   |   |   |  | QC / QA Coordinator<br>Approval                 |  |
| <b>Root Cause</b><br><div style="display: flex; justify-content: space-between;"> <div>           Environment <input type="checkbox"/><br/>           Design <input type="checkbox"/><br/>           Doc/Data <input type="checkbox"/><br/>           Equip/Tooling <input type="checkbox"/><br/>           Handling/Pre <input type="checkbox"/><br/>           Material <input type="checkbox"/><br/>           Internal Transport <input type="checkbox"/><br/>           Tribal Knowledge <input type="checkbox"/><br/>           LOA <input type="checkbox"/><br/>           Substation <input type="checkbox"/><br/>           Past Expiry Date <input type="checkbox"/><br/>           Misidentified <input type="checkbox"/> </div> <div>           No Re-verification <input type="checkbox"/><br/>           Operator <input type="checkbox"/><br/>           Offset/Setup <input type="checkbox"/><br/>           Supplier <input type="checkbox"/><br/>           Training <input type="checkbox"/><br/>           Use for Testing <input type="checkbox"/><br/>           Poor Information <input type="checkbox"/><br/>           Rushing <input type="checkbox"/><br/>           Product Improvement <input type="checkbox"/><br/>           Process Improvement <input type="checkbox"/><br/>           Manufacturing Process <input type="checkbox"/><br/>           Past Due <input type="checkbox"/> </div> </div> |   | <b>FAULT CATEGORY</b><br><div style="display: flex; justify-content: space-between;"> <div>           Pressure/Forced <input type="checkbox"/><br/>           Bending <input type="checkbox"/><br/>           Centre Not Concentric <input type="checkbox"/><br/>           Cracks <input type="checkbox"/><br/>           Crimp/Kink/Ripple/Wave <input type="checkbox"/><br/>           Cuffs <input type="checkbox"/><br/>           Crushing <input type="checkbox"/><br/>           Heat Treat <input type="checkbox"/><br/>           Wave/Twist in Tube <input type="checkbox"/><br/>           Marks/Chatter <input type="checkbox"/> </div> <div>           Temperature/Cure <input type="checkbox"/><br/>           Set-up <input type="checkbox"/><br/>           BOM/Route <input type="checkbox"/><br/>           Broken/Damage/Defect <input type="checkbox"/><br/>           Inspection Incomplete/Unqualified <input type="checkbox"/><br/>           Contamination <input type="checkbox"/><br/>           Countersink <input type="checkbox"/><br/>           Cut Too Short <input type="checkbox"/><br/>           Instructions Incomplete/Unclear <input type="checkbox"/><br/>           Drill Holes <input type="checkbox"/> </div> <div>           Power Loss/Surge <input type="checkbox"/><br/>           Folio/Program <input type="checkbox"/><br/>           Grain <input type="checkbox"/><br/>           Weld <input type="checkbox"/><br/>           Wrong Stock Pulled <input type="checkbox"/><br/>           Out of Sequence <input type="checkbox"/><br/>           Off-set <input type="checkbox"/><br/>           Mislabeled <input type="checkbox"/><br/>           Fit/Function <input type="checkbox"/><br/>           Misaligned/off center <input type="checkbox"/> </div> <div>           Positioned Wrong <input type="checkbox"/><br/>           Outside Dimensions <input type="checkbox"/><br/>           Over/Under tolerance <input type="checkbox"/><br/>           Part Incorrect <input type="checkbox"/><br/>           Part Lost/Missing <input type="checkbox"/><br/>           Part Moved <input type="checkbox"/><br/>           Drawing <input type="checkbox"/><br/>           Finish <input type="checkbox"/><br/>           Misread <input type="checkbox"/><br/>           Turning Sequence <input type="checkbox"/> </div> </div> |  |                                                 |  |
| OTHER : <input type="checkbox"/>   |   |   |  |                                                 |  |

**Work Order ID 140575****\*140575\***

Page 2

Thursday, January 07, 2016 2:20:15 PM

Item ID: D4034-041 Accept **\*N900040100\*** Setup Start **\*NS1\***  
Revision ID: Stop **\*NS2\***  
Item Name: Aft Upper Rib Assembly  
Start Date: 1/18/2016 Start Qty: 6.00 **\*6\*** Cust Item ID:  
Required Date: 1/18/2016 Req'd Qty: 6.00 **\*6\*** Customer:  
Reference:

Approvals: Process Plan: \_\_\_\_\_ Date: \_\_\_\_\_ Tooling: \_\_\_\_\_ Date: \_\_\_\_\_ Run Start **\*NR1\***  
QC: \_\_\_\_\_ Date: \_\_\_\_\_ SPC (Y/N): \_\_\_\_\_ Date: \_\_\_\_\_ Stop **\*NR2\***

| Sequence ID/<br>Work Center ID | Operation<br>Description                             | Set Up/<br>Run Hours | Tool ID | Tool # | Plan<br>Code | Accept<br>Qty | Reject<br>Qty | Reject<br>Number | Insp.<br>Stamp |
|--------------------------------|------------------------------------------------------|----------------------|---------|--------|--------------|---------------|---------------|------------------|----------------|
| 130                            | Identify as per dwg & Stock Location: <i>W/A 004</i> | 0.00                 |         |        |              |               |               |                  |                |
| <b>*130*</b>                   |                                                      |                      |         |        |              |               |               |                  |                |
| Packaging                      | Memo                                                 | 0.00                 |         |        |              |               |               |                  |                |
| Packaging                      | LOCATION: WA004                                      |                      |         |        |              |               |               |                  |                |
| 140                            | QC21- Final Inspection - Work Order Release          | 0.00                 |         |        |              |               |               |                  |                |
| <b>*140*</b>                   |                                                      |                      |         |        |              |               |               |                  |                |
| QC                             | Memo                                                 | 0.01                 |         |        |              |               |               |                  |                |
| Quality Control                |                                                      |                      |         |        |              |               |               |                  |                |

*3x CC 162-1*

*MCJ* FEB 02 2016

*MCJ* FEB 02 2016

DQA: \_\_\_\_\_ Date: \_\_\_\_\_



## WORK ORDER NON-CONFORMANCE / UPDATE

QA Closed: \_\_\_\_\_ Date: \_\_\_\_\_

Work Order update only ☐

|   |   |   |  |                                                 |  |
|---|---|---|--|-------------------------------------------------|--|
| Work Order: _____<br><br>Part No. _____<br><br>NCR No. _____   | <b>DISPOSITION</b><br><br>Rework <input type="checkbox"/><br>Scrap <input type="checkbox"/><br>Use-as-is <input type="checkbox"/><br>Suspected Unapproved <input type="checkbox"/> | <b>AGAINST DEPARTMENT/PROCESS</b><br><br><div style="display: flex; justify-content: space-between;"> <div>             Skid-tube <input type="checkbox"/><br/>             Machining <input type="checkbox"/><br/>             Thermoforming <input type="checkbox"/><br/>             Large Fab <input type="checkbox"/> </div> <div>             Cross tube <input type="checkbox"/><br/>             Small Fab <input type="checkbox"/><br/>             Finishing <input type="checkbox"/><br/>             Composite <input type="checkbox"/> </div> <div>             Water Jet <input type="checkbox"/><br/>             Prod. Eng. Coord. <input type="checkbox"/><br/>             Rec/Store/Packaging <input type="checkbox"/><br/>             Supplier <input type="checkbox"/> </div> <div>             Engineering <input type="checkbox"/><br/>             Quality <input type="checkbox"/><br/>             Other <input type="checkbox"/> </div> </div>   |  |                                                 |  |
| Date :   | Step #:   | QTY Effective :   |  | MRB (QSI042) Approval                           |  |
| Description Work Order Deviation   |   | Disposition   |  |                                                 |  |
|   |   |   |  | Completed By                                    |  |
|   |   |   |  | Lead hand / Supervisor<br>Approval Verification |  |
|   |   |   |  | QC / QA Coordinator<br>Approval                 |  |
| <b>Root Cause</b><br><div style="display: flex; flex-wrap: wrap;"> <div style="width: 50%;">             Environment <input type="checkbox"/><br/>             Design <input type="checkbox"/><br/>             Doc/Data <input type="checkbox"/><br/>             Equip/Tooling <input type="checkbox"/><br/>             Handling/Pre <input type="checkbox"/><br/>             Material <input type="checkbox"/><br/>             Internal Transport <input type="checkbox"/><br/>             Tribal Knowledge <input type="checkbox"/><br/>             LOA <input type="checkbox"/><br/>             Substation <input type="checkbox"/><br/>             Past Expiry Date <input type="checkbox"/><br/>             Misidentified <input type="checkbox"/> </div> <div style="width: 50%;">             No Re-verification <input type="checkbox"/><br/>             Operator <input type="checkbox"/><br/>             Offset/Setup <input type="checkbox"/><br/>             Supplier <input type="checkbox"/><br/>             Training <input type="checkbox"/><br/>             Use for Testing <input type="checkbox"/><br/>             Poor Information <input type="checkbox"/><br/>             Rushing <input type="checkbox"/><br/>             Product Improvement <input type="checkbox"/><br/>             Process Improvement <input type="checkbox"/><br/>             Manufacturing Process <input type="checkbox"/><br/>             Past Due <input type="checkbox"/> </div> </div> |   | <b>FAULT CATEGORY</b><br><div style="display: flex; flex-wrap: wrap;"> <div style="width: 33%;">             Pressure/Forced <input type="checkbox"/><br/>             Bending <input type="checkbox"/><br/>             Centre Not Concentric <input type="checkbox"/><br/>             Cracks <input type="checkbox"/><br/>             Crimp/Kink/Ripple/Wave <input type="checkbox"/><br/>             Cuffs <input type="checkbox"/><br/>             Crushing <input type="checkbox"/><br/>             Heat Treat <input type="checkbox"/><br/>             Wave/Twist in Tube <input type="checkbox"/><br/>             Marks/Chatter <input type="checkbox"/> </div> <div style="width: 33%;">             Temperature/Cure <input type="checkbox"/><br/>             Set-up <input type="checkbox"/><br/>             BOM/Route <input type="checkbox"/><br/>             Broken/Damage/Defect <input type="checkbox"/><br/>             Inspection Incomplete/Unqualified <input type="checkbox"/><br/>             Contamination <input type="checkbox"/><br/>             Countersink <input type="checkbox"/><br/>             Cut Too Short <input type="checkbox"/><br/>             Instructions Incomplete/Unclear <input type="checkbox"/><br/>             Drill Holes <input type="checkbox"/> </div> <div style="width: 33%;">             Power Loss/Surge <input type="checkbox"/><br/>             Folio/Program <input type="checkbox"/><br/>             Grain <input type="checkbox"/><br/>             Weld <input type="checkbox"/><br/>             Wrong Stock Pulled <input type="checkbox"/><br/>             Out of Sequence <input type="checkbox"/><br/>             Off-set <input type="checkbox"/><br/>             Mislabeled <input type="checkbox"/><br/>             Fit/Function <input type="checkbox"/><br/>             Misaligned/off center <input type="checkbox"/> </div> <div style="width: 33%;">             Positioned Wrong <input type="checkbox"/><br/>             Outside Dimensions <input type="checkbox"/><br/>             Over/Under tolerance <input type="checkbox"/><br/>             Part Incorrect <input type="checkbox"/><br/>             Part Lost/Missing <input type="checkbox"/><br/>             Part Moved <input type="checkbox"/><br/>             Drawing <input type="checkbox"/><br/>             Finish <input type="checkbox"/><br/>             Misread <input type="checkbox"/><br/>             Turning Sequence <input type="checkbox"/> </div> </div> |  |                                                 |  |
| OTHER : <input type="checkbox"/>   |   |   |  |                                                 |  |

# Picklist Print

Thursday, January 07, 2016 2:20:15 PM

Page 1

Work Order ID: 140575

**\*140575\***

Parent Item: D4034-041

**\*D4034-041\***

Parent Item Name: Aft Upper Rib Assembly

Start Date: 1/18/2016

Required Date: 1/18/2016

Start Qty: 6.00

Required Qty: 6.00

Comments: IPP RevA: new issue DD 09.11.23 verified by:EC IPP Rev:B as per dwg revA 10.03.15 verified by:EC IPP Rev:C 11.01.19 AS PER DWG REV.B DD VERF:EC IPP Rev:D 13.03.14 AS PER DWG REV.pc1 DD VERF:JLM IPP Rev:E 13.06.21 DWG REV.C DD VERF:JFS

| Component Item ID/<br>Item Name | Replacement<br>Item ID | Mfg/<br>Purch | Bin<br>Item | Primary<br>Location | Last<br>Location | Route<br>Seq ID | Unit of<br>Measure | Qty on<br>Hand | Qty per Kit | Total<br>Qty | Qty<br>Issued | Date<br>Issued | Status |
|---------------------------------|------------------------|---------------|-------------|---------------------|------------------|-----------------|--------------------|----------------|-------------|--------------|---------------|----------------|--------|
|---------------------------------|------------------------|---------------|-------------|---------------------|------------------|-----------------|--------------------|----------------|-------------|--------------|---------------|----------------|--------|

|                    |  |              |    |  |  |     |      |        |   |   |  |  |  |
|--------------------|--|--------------|----|--|--|-----|------|--------|---|---|--|--|--|
| D4034-1            |  | Manufactured | No |  |  | 100 | Each | 8.0000 | 1 | 6 |  |  |  |
| ✓ <b>*D4034-1*</b> |  |              |    |  |  |     |      |        |   |   |  |  |  |
| Rib                |  |              |    |  |  |     |      |        |   |   |  |  |  |

Location

WA004

139814

140253

Loc Qty

8

4

4

Loc Code

B140214

→ (3x)

|                    |  |              |    |  |  |     |      |        |   |   |  |  |  |
|--------------------|--|--------------|----|--|--|-----|------|--------|---|---|--|--|--|
| D4034-3            |  | Manufactured | No |  |  | 100 | Each | 8.0000 | 1 | 6 |  |  |  |
| ✓ <b>*D4034-3*</b> |  |              |    |  |  |     |      |        |   |   |  |  |  |
| Rib                |  |              |    |  |  |     |      |        |   |   |  |  |  |

Location

WA004

139873

140252

Loc Qty

8

1

7

Loc Code

B140790

→ (3x)

|                    |  |              |    |  |  |     |      |        |   |   |  |  |  |
|--------------------|--|--------------|----|--|--|-----|------|--------|---|---|--|--|--|
| D4021-7            |  | Manufactured | No |  |  | 100 | Each | 1.0000 | 1 | 6 |  |  |  |
| ✓ <b>*D4021-7*</b> |  |              |    |  |  |     |      |        |   |   |  |  |  |
| Hoop               |  |              |    |  |  |     |      |        |   |   |  |  |  |

Location

WA004

138986

Loc Qty

1

1

Loc Code

B139579

→ (1x)

B139815

→ (1x)

DQA: \_\_\_\_\_ Date: \_\_\_\_\_



## WORK ORDER NON-CONFORMANCE / UPDATE

QA Closed: \_\_\_\_\_ Date: \_\_\_\_\_

Work Order update only ☐

|   |  |   |  |   |  |  |   |  |  |
|---|--|---|--|---|--|--|---|--|--|
| Work Order: _____<br><br>Part No. _____<br><br>NCR No. _____   |  | <b>DISPOSITION</b><br><br>Rework <input type="checkbox"/><br>Scrap <input type="checkbox"/><br>Use-as-is <input type="checkbox"/><br>Suspected Unapproved <input type="checkbox"/>   |  | <b>AGAINST DEPARTMENT/PROCESS</b><br><br><div style="display: flex; justify-content: space-between;"> <div>             Skid-tube <input type="checkbox"/><br/>             Machining <input type="checkbox"/><br/>             Thermoforming <input type="checkbox"/><br/>             Large Fab <input type="checkbox"/> </div> <div>             Cross tube <input type="checkbox"/><br/>             Small Fab <input type="checkbox"/><br/>             Finishing <input type="checkbox"/><br/>             Composite <input type="checkbox"/> </div> <div>             Water Jet <input type="checkbox"/><br/>             Prod. Eng. Coord. <input type="checkbox"/><br/>             Rec/Store/Packaging <input type="checkbox"/><br/>             Supplier <input type="checkbox"/> </div> <div>             Engineering <input type="checkbox"/><br/>             Quality <input type="checkbox"/><br/>             Other <input type="checkbox"/> </div> </div> |  |  |   |  |  |
| Date :   |  | Step #:   |  | QTY Effective :   |  |  | MRB (QS1042) Approval<br><br><br>Completed By<br><br><br>Lead hand / Supervisor<br>Approval Verification<br><br><br>QC / QA Coordinator<br>Approval |  |  |
| Description Work Order Deviation   |  |   |  | Disposition   |  |  |   |  |  |
|   |  |   |  |   |  |  |   |  |  |
|   |  |   |  |   |  |  |   |  |  |
| <b>Root Cause</b><br><div style="display: flex; justify-content: space-between;"> <div>             Environment <input type="checkbox"/><br/>             Design <input type="checkbox"/><br/>             Doc/Data <input type="checkbox"/><br/>             Equip/Tooling <input type="checkbox"/><br/>             Handling/Pre <input type="checkbox"/><br/>             Material <input type="checkbox"/><br/>             Internal Transport <input type="checkbox"/><br/>             Tribal Knowledge <input type="checkbox"/><br/>             LOA <input type="checkbox"/><br/>             Substation <input type="checkbox"/><br/>             Past Expiry Date <input type="checkbox"/><br/>             Misidentified <input type="checkbox"/> </div> <div>             No Re-verification <input type="checkbox"/><br/>             Operator <input type="checkbox"/><br/>             Offset/Setup <input type="checkbox"/><br/>             Supplier <input type="checkbox"/><br/>             Training <input type="checkbox"/><br/>             Use for Testing <input type="checkbox"/><br/>             Poor Information <input type="checkbox"/><br/>             Rushing <input type="checkbox"/><br/>             Product Improvement <input type="checkbox"/><br/>             Process Improvement <input type="checkbox"/><br/>             Manufacturing Process <input type="checkbox"/><br/>             Past Due <input type="checkbox"/> </div> </div> |  | <b>FAULT CATEGORY</b><br><div style="display: flex; justify-content: space-between;"> <div>             Pressure/Forced <input type="checkbox"/><br/>             Bending <input type="checkbox"/><br/>             Centre Not Concentric <input type="checkbox"/><br/>             Cracks <input type="checkbox"/><br/>             Crimp/Kink/Ripple/Wave <input type="checkbox"/><br/>             Cuffs <input type="checkbox"/><br/>             Crushing <input type="checkbox"/><br/>             Heat Treat <input type="checkbox"/><br/>             Wave/Twist in Tube <input type="checkbox"/><br/>             Marks/Chatter <input type="checkbox"/> </div> <div>             Temperature/Cure <input type="checkbox"/><br/>             Set-up <input type="checkbox"/><br/>             BOM/Route <input type="checkbox"/><br/>             Broken/Damage/Defect <input type="checkbox"/><br/>             Inspection Incomplete/Unqualified <input type="checkbox"/><br/>             Contamination <input type="checkbox"/><br/>             Countersink <input type="checkbox"/><br/>             Cut Too Short <input type="checkbox"/><br/>             Instructions Incomplete/Unclear <input type="checkbox"/><br/>             Drill Holes <input type="checkbox"/> </div> <div>             Power Loss/Surge <input type="checkbox"/><br/>             Folio/Program <input type="checkbox"/><br/>             Grain <input type="checkbox"/><br/>             Weld <input type="checkbox"/><br/>             Wrong Stock Pulled <input type="checkbox"/><br/>             Out of Sequence <input type="checkbox"/><br/>             Off-set <input type="checkbox"/><br/>             Misabeled <input type="checkbox"/><br/>             Fit/Function <input type="checkbox"/><br/>             Misaligned/off center <input type="checkbox"/> </div> <div>             Positioned Wrong <input type="checkbox"/><br/>             Outside Dimensions <input type="checkbox"/><br/>             Over/Under tolerance <input type="checkbox"/><br/>             Part Incorrect <input type="checkbox"/><br/>             Part Lost/Missing <input type="checkbox"/><br/>             Part Moved <input type="checkbox"/><br/>             Drawing <input type="checkbox"/><br/>             Finish <input type="checkbox"/><br/>             Misread <input type="checkbox"/><br/>             Turning Sequence <input type="checkbox"/> </div> </div> |  |   |  |  |   |  |  |
|   |  | OTHER : <input type="checkbox"/>   |  |   |  |  |   |  |  |

# Picklist Print

Thursday, January 07, 2016 2:20:15 PM

Page 2

Work Order ID: 140575

**\*140575\***

Parent Item: D4034-041

**\*D4034-041\***

Parent Item Name: Aft Upper Rib Assembly

Start Date: 1/18/2016

Required Date: 1/18/2016

Start Qty: 6.00

Required Qty: 6.00

D4021-9

Manufactured No

100

Each

89.0000

4

24

**\*D4021-9\***

**\*\***

*CC 16-2-1*

Bushing

Location

Loc Qty

Loc Code

WA004

89

120334

2

122601

4

138965

83

*(12x)*

DQA: \_\_\_\_\_ Date: \_\_\_\_\_



## WORK ORDER NON-CONFORMANCE / UPDATE


QA Closed: \_\_\_\_\_ Date: \_\_\_\_\_

Work Order update only ☐


| |
|---|
| Work Order: _____<br><br>Part No. _____<br><br>NCR No. _____ |                                             | <b>DISPOSITION</b><br><br>Rework <input type="checkbox"/><br>Scrap <input type="checkbox"/><br>Use-as-is <input type="checkbox"/><br>Suspected Unapproved <input type="checkbox"/> |                                           | <b>AGAINST DEPARTMENT/PROCESS</b><br><br><div style="display: flex; justify-content: space-between;"> <div>             Skid-tube <input type="checkbox"/><br/>             Machining <input type="checkbox"/><br/>             Thermoforming <input type="checkbox"/><br/>             Large Fab <input type="checkbox"/> </div> <div>             Cross tube <input type="checkbox"/><br/>             Small Fab <input type="checkbox"/><br/>             Finishing <input type="checkbox"/><br/>             Composite <input type="checkbox"/> </div> <div>             Water Jet <input type="checkbox"/><br/>             Prod. Eng. Coord. <input type="checkbox"/><br/>             Rec/Store/Packaging <input type="checkbox"/><br/>             Supplier <input type="checkbox"/> </div> <div>             Engineering <input type="checkbox"/><br/>             Quality <input type="checkbox"/><br/>             Other <input type="checkbox"/> </div> </div> | |
| Date :                                                       |                                             | Step #:   |                                           | QTY Effective :   |                                           |                                 |                                   | MRB (QS1042) Approval                                                                                              | |
| Description Work Order Deviation                             |                                             |   |                                           | Disposition   |                                           |                                 |                                   | Completed By<br><br><br>Lead hand / Supervisor<br>Approval Verification<br><br><br>QC / QA Coordinator<br>Approval | |
| |
| |
| Root Cause                                                   |                                             | FAULT CATEGORY   | |
| Environment <input type="checkbox"/>                         | No Re-verification <input type="checkbox"/> | Pressure/Forced <input type="checkbox"/>   | Temperature/Cure <input type="checkbox"/> | Power Loss/Surge <input type="checkbox"/>   | Positioned Wrong <input type="checkbox"/> | Design <input type="checkbox"/> | Operator <input type="checkbox"/> | Bending <input type="checkbox"/>                                                                                   | Set-up <input type="checkbox"/> | Folio/Program <input type="checkbox"/> | Outside Dimensions <input type="checkbox"/> | Doc/Data <input type="checkbox"/> | Offset/Setup <input type="checkbox"/> | Centre Not Concentric <input type="checkbox"/> | BOM/Route <input type="checkbox"/> | Grain <input type="checkbox"/> | Over/Under tolerance <input type="checkbox"/> | Equip/Tooling <input type="checkbox"/> | Supplier <input type="checkbox"/> | Cracks <input type="checkbox"/> | Broken/Damage/Defect <input type="checkbox"/> | Weld <input type="checkbox"/> | Part Incorrect <input type="checkbox"/> | Handling/Pre <input type="checkbox"/> | Training <input type="checkbox"/> | Crimp/Kink/Ripple/Wave <input type="checkbox"/> | Inspection Incomplete/Unqualified <input type="checkbox"/> | Wrong Stock Pulled <input type="checkbox"/> | Part Lost/Missing <input type="checkbox"/> | Material <input type="checkbox"/> | Use for Testing <input type="checkbox"/> | Cuffs <input type="checkbox"/> | Contamination <input type="checkbox"/> | Out of Sequence <input type="checkbox"/> | Part Moved <input type="checkbox"/> | Internal Transport <input type="checkbox"/> | Poor Information <input type="checkbox"/> | Crushing <input type="checkbox"/> | Countersink <input type="checkbox"/> | Off-set <input type="checkbox"/> | Drawing <input type="checkbox"/> | Tribal Knowledge <input type="checkbox"/> | Rushing <input type="checkbox"/> | Heat Treat <input type="checkbox"/> | Cut Too Short <input type="checkbox"/> | Mislabeled <input type="checkbox"/> | Finish <input type="checkbox"/> | LOA <input type="checkbox"/> | Product Improvement <input type="checkbox"/> | Wave/Twist in Tube <input type="checkbox"/> | Instructions Incomplete/Unclear <input type="checkbox"/> | Fit/Function <input type="checkbox"/> | Misread <input type="checkbox"/> | Substation <input type="checkbox"/> | Process Improvement <input type="checkbox"/> | Marks/Chatter <input type="checkbox"/> | Drill Holes <input type="checkbox"/> | Misaligned/off center <input type="checkbox"/> | Turning Sequence <input type="checkbox"/> | Past Expiry Date <input type="checkbox"/> | Manufacturing Process <input type="checkbox"/> | OTHER : |  |  |  |
| Misidentified <input type="checkbox"/>                       | Past Due <input type="checkbox"/>           | |



| ITEM | QTY<br>-041 | QTY<br>-043 | P/N       | DESCRIPTION        |
|------|-------------|-------------|-----------|--------------------|
|      | X           |             | D4034-041 | AFT UPPER RIB ASSY |
|      |             | X           | D4034-043 | FWD UPPER RIB ASSY |
| 1    | 1           | 1           | D4034-1   | RIB                |
| 2    | 1           | 1           | D4034-3   | RIB                |
| 3    | 1           | 1           | D4021-7   | HOOP               |
| 4    | 4           | 4           | D4021-9   | BUSHING            |

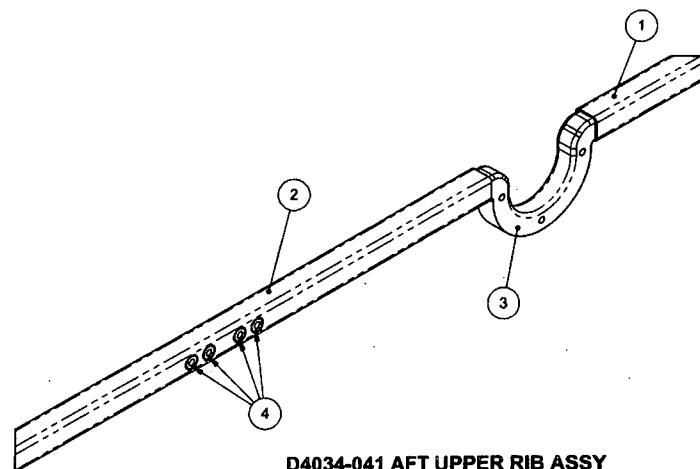

**D4034-041 AFT UPPER RIB ASSY**

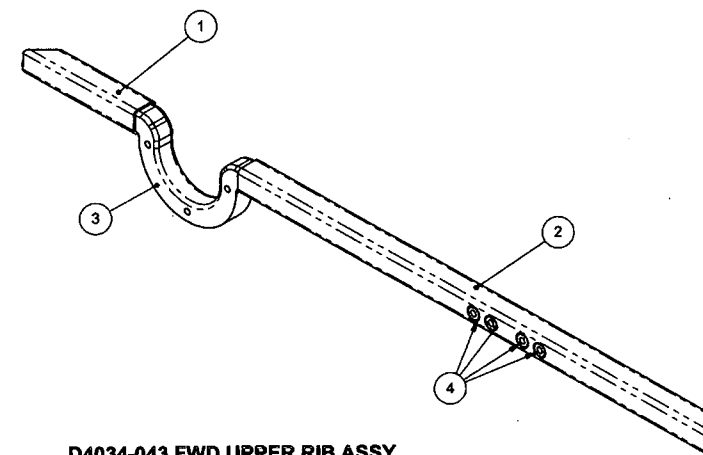



**D4034-043 FWD UPPER RIB ASSY**

**RELEASED**  
2013-06-20  
AM


*#16-1-08  
14057S*

| C          | -043 REDESIGNED AS MIRROR IMAGE OF -041 -5 DELETED. D2327-3 DELETED. REASON PROP ARM NO LONGER OFFERED. | AJS   | 13.03.13               |
|------------|---|---|------------------------|
| B          | ADDITIONAL HOLES ADDED ON D4034-3 RIB                                                                   | SC   | 10.12.20               |
| A          | NEW ISSUE                                                                                               | AJS   | 10.03.04               |
| REV.       | DESCRIPTION                                                                                             | BY   | DATE                   |
| DESIGN     | AJS   | <b>DART AEROSPACE LTD</b><br>HAWKESBURY, ONTARIO, CANADA   |                        |
| DRAWN      | AJS   |   |                        |
| CHECKED    | A.P.   | D4034   | REV. C<br>SHEET 1 OF 3 |
| MFG. APPR. | AS   |   | SCALE                  |
| APPROVED   | AS   |   | NTS                    |
| DE APPR.   | AS   |   |                        |
| DATE       | 13.03.13                                                                                                | <small>COPYRIGHT © 2010 BY DART AEROSPACE LTD<br/> THIS DOCUMENT IS PRIVATE AND CONFIDENTIAL AND IS SUPPLIED ON THE EXPRESS CONDITION THAT IT IS NOT TO BE USED FOR ANY PURPOSE OR LOANED OR COMMUNICATED TO ANY OTHER PERSON WITHOUT WRITTEN PERMISSION FROM DART AEROSPACE LTD.</small> |                        |

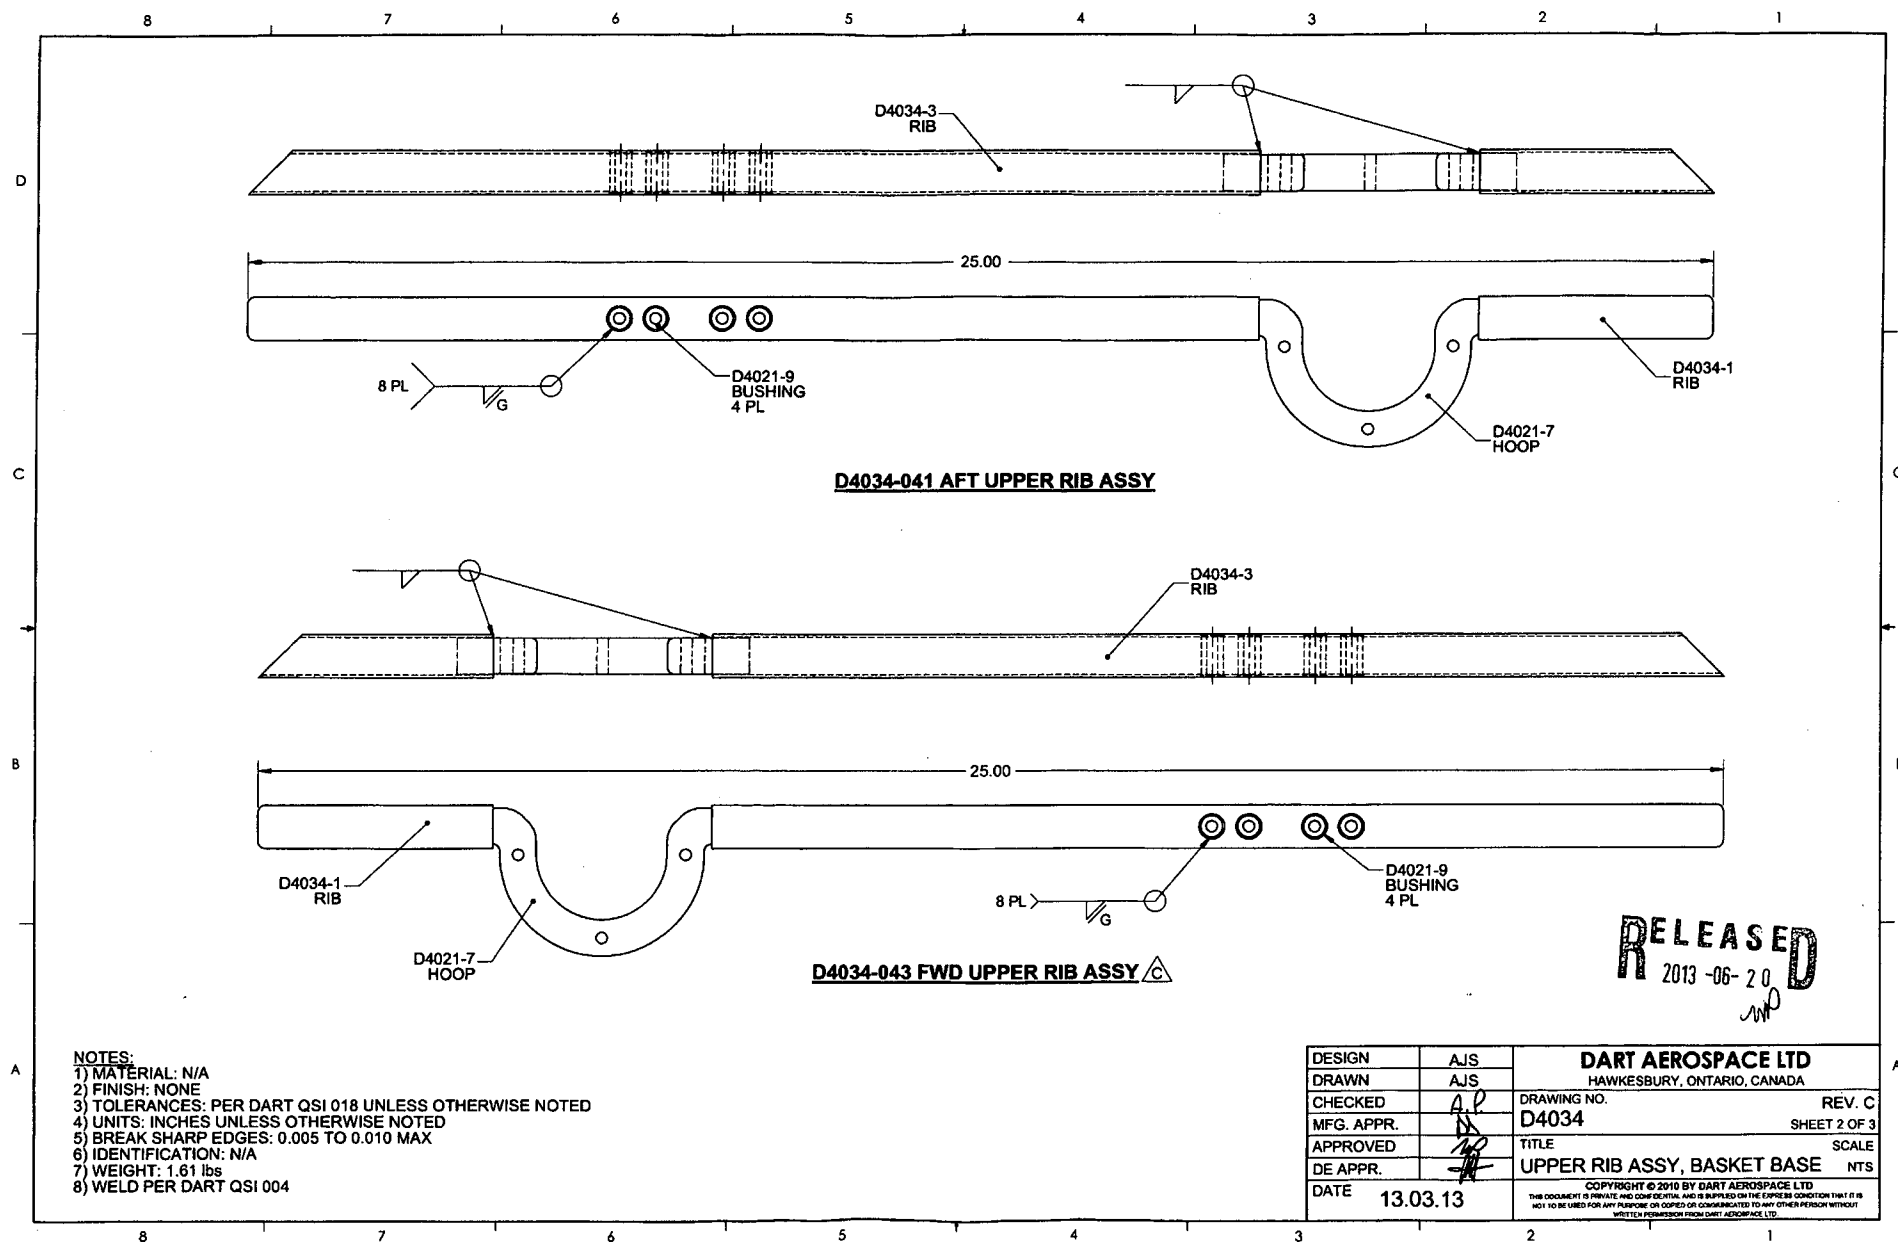

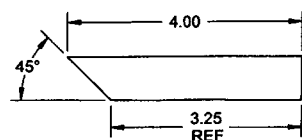



**D4034-1 RIB**

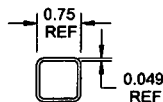

BREAK EDGE  
0.030 X 45°  
TYP



**SECTION A-A C3-3**

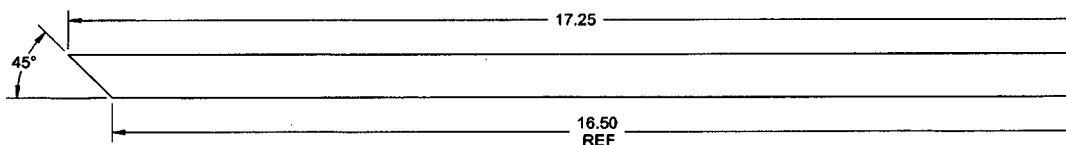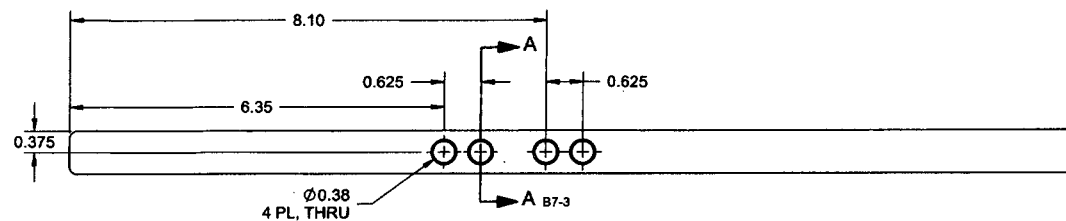

**D4034-3 RIB**

**NOTES:**

- 1) MATERIAL: AISI 304/316 STAINLESS STEEL SQUARE TUBE, 0.75 X 0.75 X 0.049 WALL  
REF DART SPEC. M304TS0.750W.049
- 2) FINISH: NONE
- 3) TOLERANCES: PER DART QSI 018 UNLESS OTHERWISE NOTED
- 4) UNITS: INCHES UNLESS OTHERWISE NOTED
- 5) BREAK SHARP EDGES: 0.005 TO 0.010 MAX
- 6) IDENTIFICATION: N/A
- 7) WEIGHT -1: 0.13 lbs  
-3: 0.62 lbs

**RELEASED**  
2013-06-28  
M

|            |          |   |              |
|------------|----------|---|--------------|
| DESIGN     | AJS      | <b>DART AEROSPACE LTD</b><br>HAWKESBURY, ONTARIO, CANADA   |              |
| DRAWN      | AJS      |   |              |
| CHECKED    | AP       | DRAWING NO.   | REV. C       |
| MFG. APPR. | AS       | <b>D4034</b>   | SHEET 3 OF 3 |
| APPROVED   | AP       | TITLE   | SCALE        |
| DE APPR.   | AP       | <b>UPPER RIB ASSY, BASKET BASE</b>   | NTS          |
| DATE       | 13.03.13 | <small>COPYRIGHT © 2010 BY DART AEROSPACE LTD<br/>THIS DOCUMENT IS PRIVATE AND CONFIDENTIAL AND IS SUPPLIED ON THE EXPRESS CONDITION THAT IT IS<br/>NOT TO BE USED FOR ANY PURPOSE OR COPIED OR COMMUNICATED TO ANY OTHER PERSON WITHOUT<br/>WRITTEN PERMISSION FROM DART AEROSPACE LTD.</small> |              |